BRICK: MATTHEWS CHILTERN WITH BUCKET HANDLE POINTING WALLS ENGLISH BOND

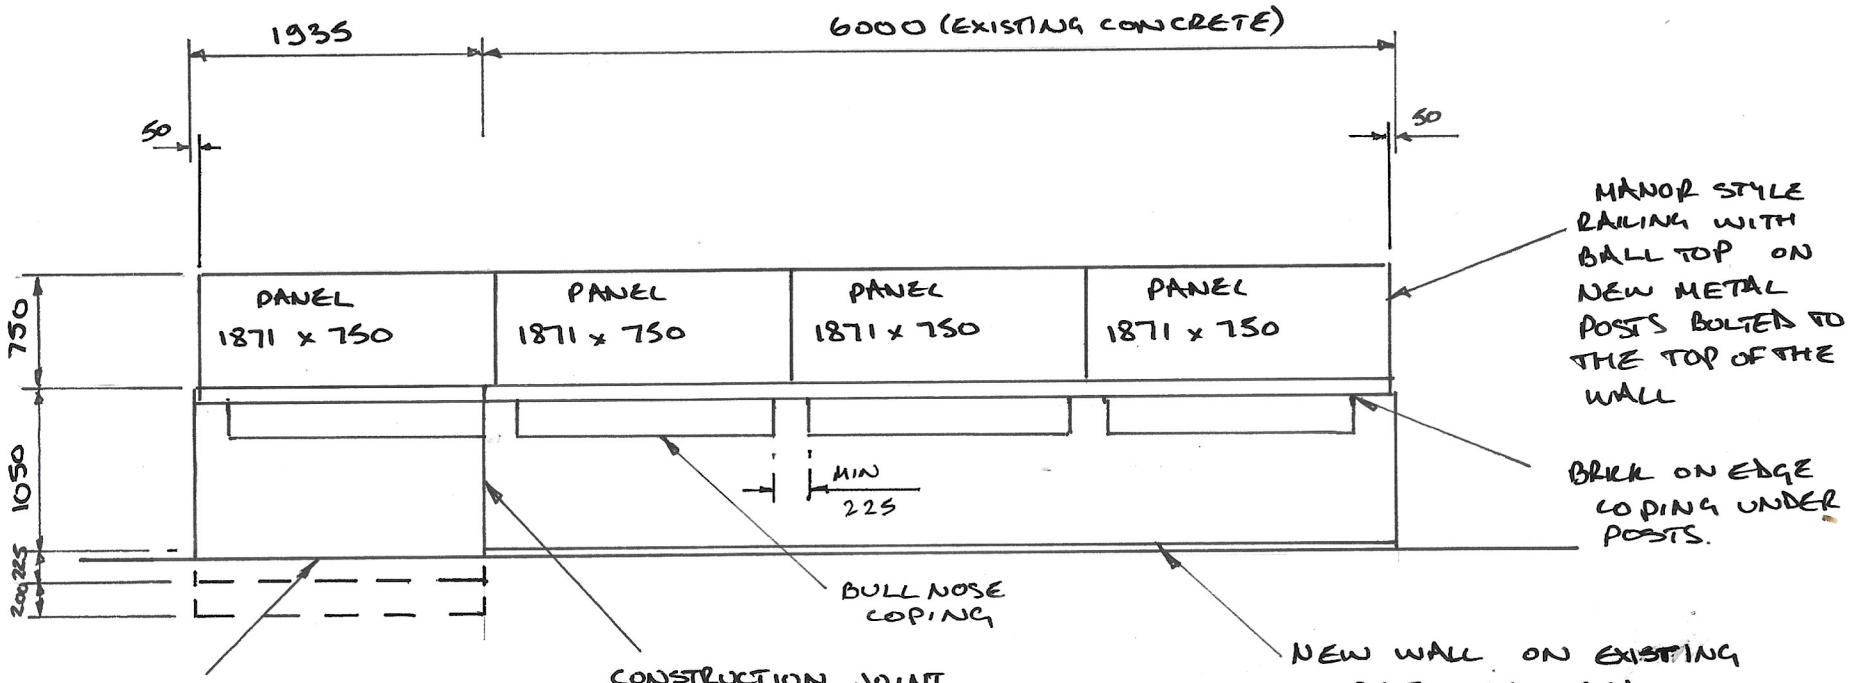

REV 4: COPING AMENDED. FOUNDATION DETAIL ADDED
REV 3: REDRAWN

Inland Waterways Association	Title: Wendover Canal Trust	Scale: 1:50	Drawn by: M Bradley	Rev: 04
	Wharf Road Compound: Elevation 1	Drawing Number: WCT/MJB 18		